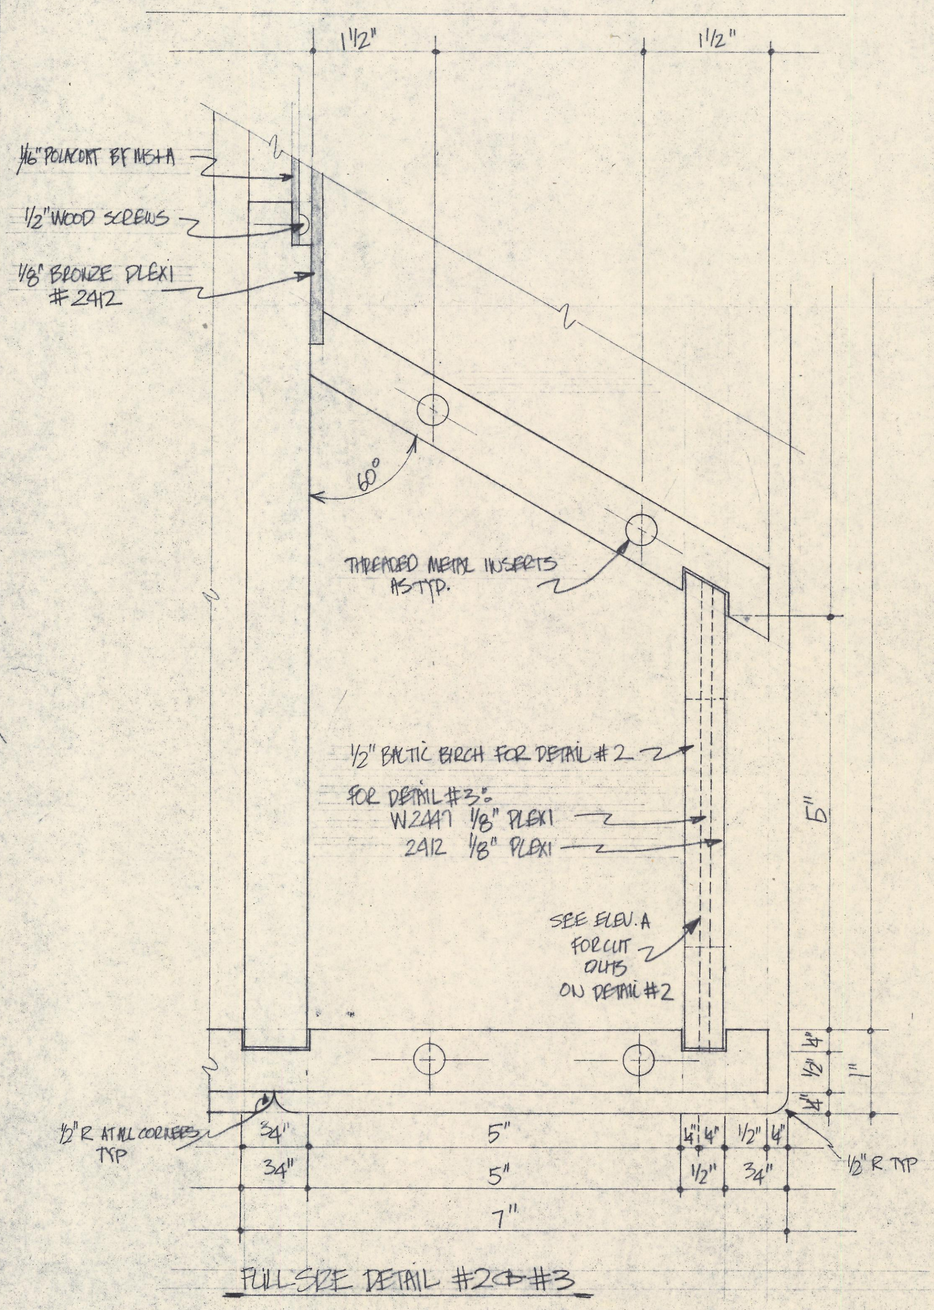

FULL SIZE DETAIL #2 & #3

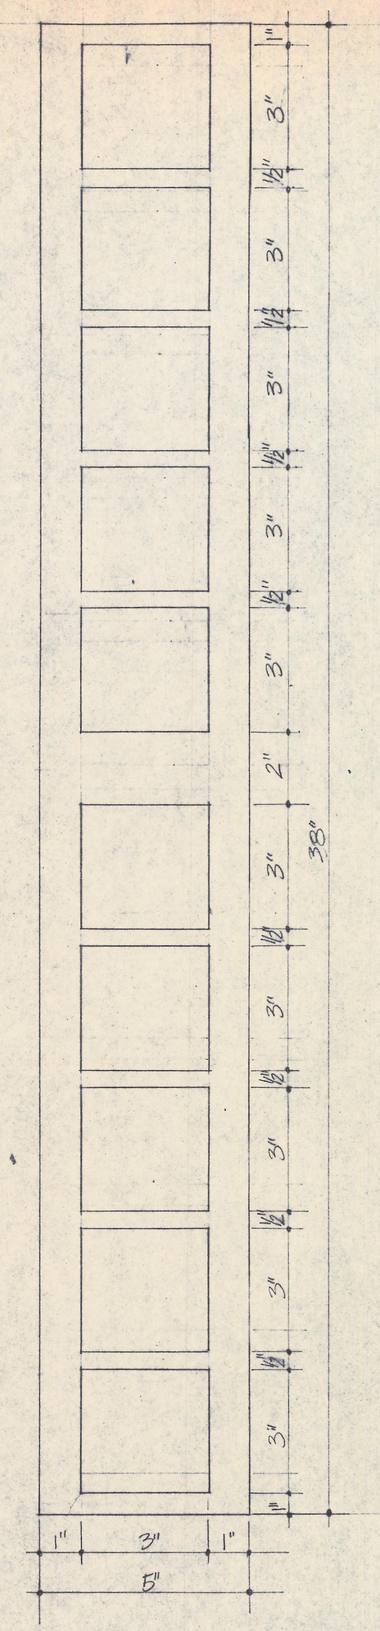

ELEVATION A SCALE: ½"=0'-1"

SHOWING- 3"X3" CUT OUTS

BOSTON ZOOLOGICAL SOCIETY

MICHAEL SAND & ASSOCIATES, INC.
19 ARROW STREET
CAMBRIDGE, MASS.

PROJECT BOSTON ZOOLOGIC SOCIETY
TITLE FULL SIZE DETAIL #2 & #3 + ELEVATION A
DATE AUG 30 1974 SCALE AS SHOWN

NOTES

BEAKS

21