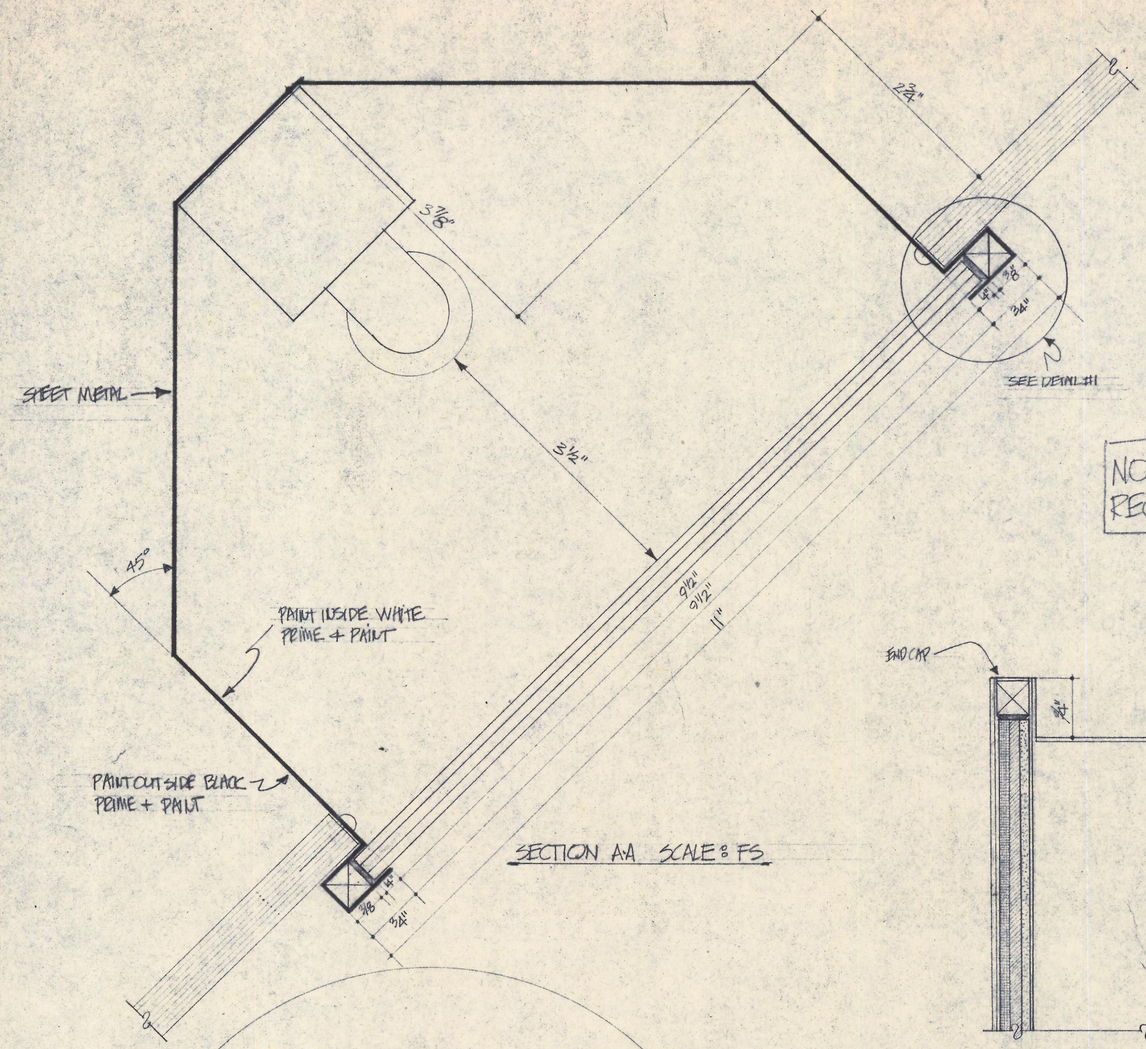

SECTION A-A SCALE: FS

NO. OF PIECES
REQUIRED 4 UNITS

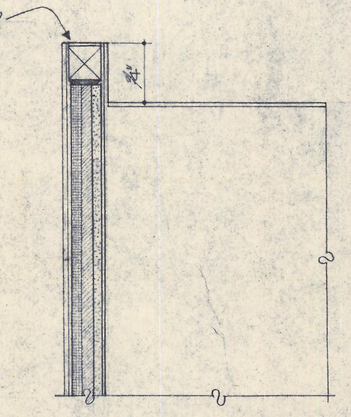

SECTION B-B CORNER DETAIL SCALE: FS

SECTION THRU END CAP F.S.

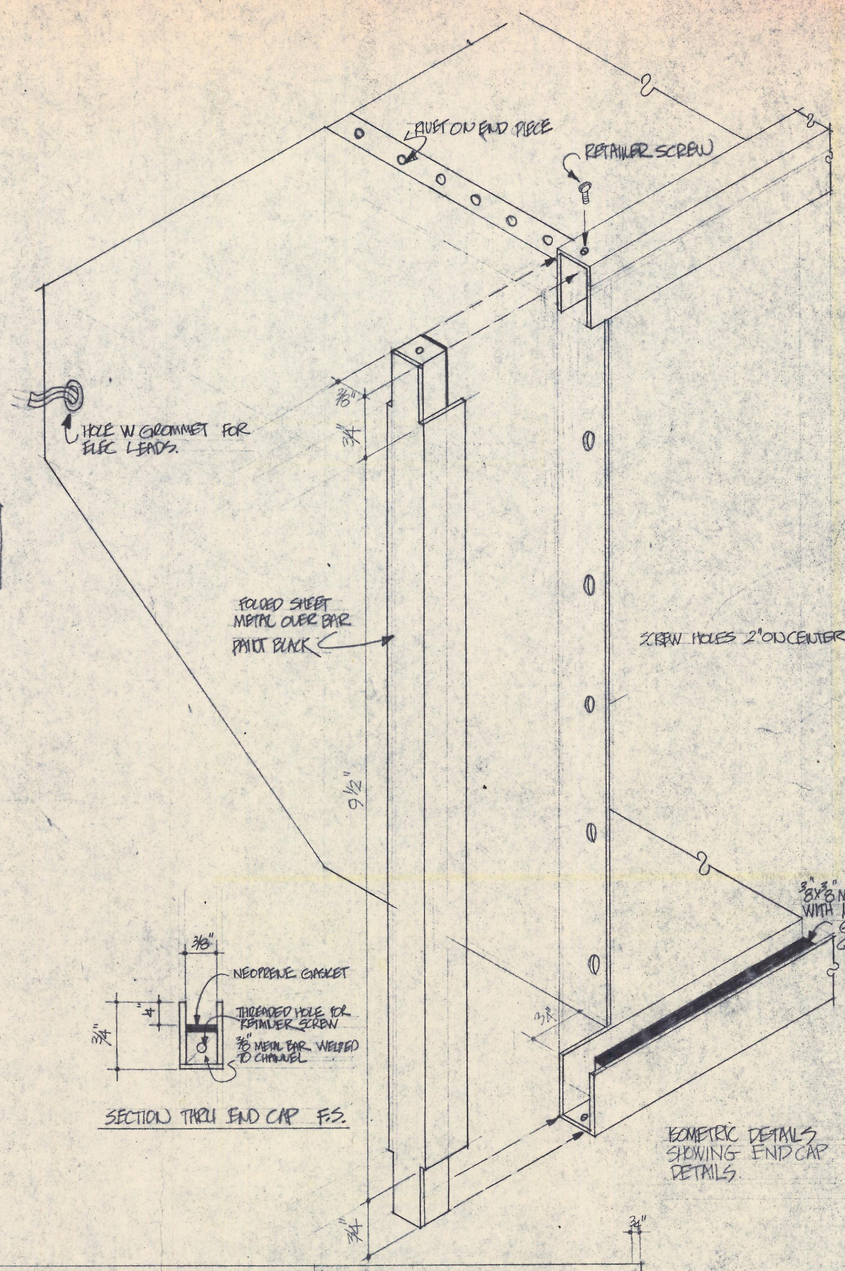

ISOMETRIC DETAILS SHOWING END CAP DETAILS.

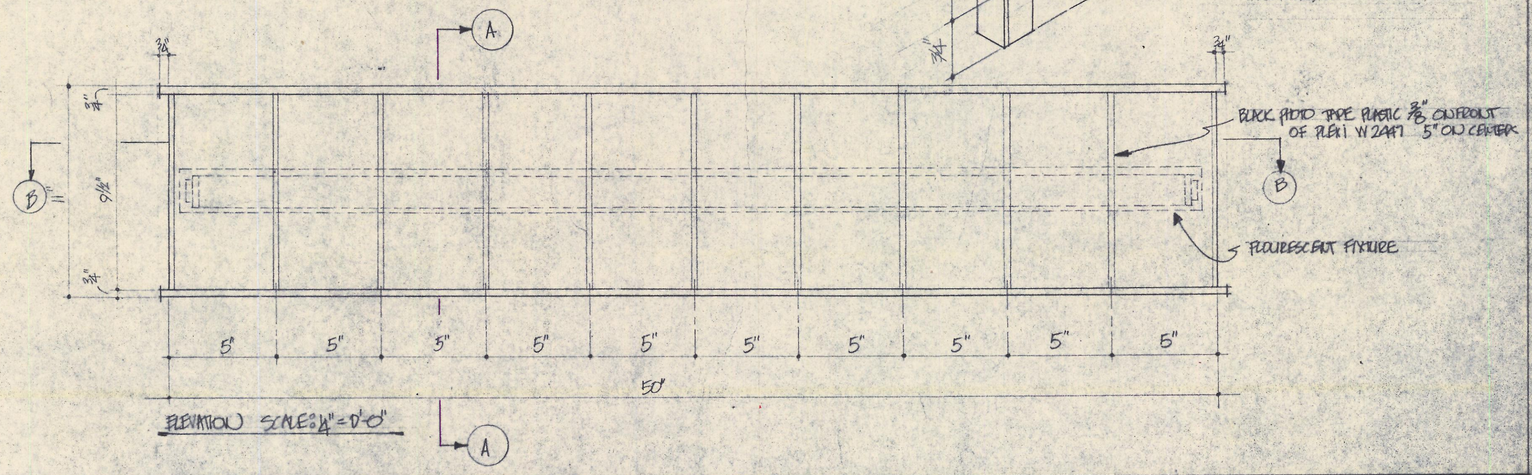

ELEVATION SCALE: ¼" = 1'-0"

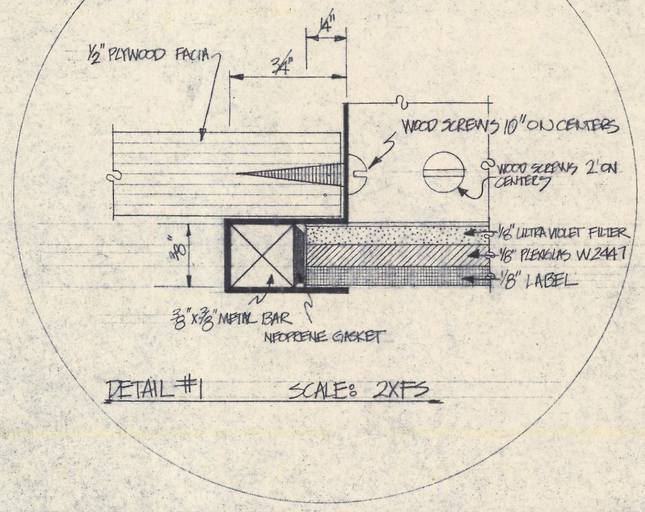

DETAIL #1 SCALE: 2XFS

BOSTON ZOOLOGICAL SOCIETY

MICHAEL SAND & ASSOCIATES, INC.
19 ARROW STREET
CAMBRIDGE, MASS.

PROJECT BOSTON ZOOLOGICAL SOCIETY EXHIBITS
TITLE LIGHT BOX
DATE AUG 19, 1974 SCALE AS SHOWN
NOTES

LIGHT BOX

16