P.W.-H.-708 Middlesex Falls Zoo 2M-2-55-914151

CROSS-SECTIONS — 0420 to 0700

PRELIMINARY

PLOTTED BY _____ DATE _____ 19____

CHECKED BY _____ DATE _____ 19____

NOTE BOOK NO. _____ PAGE _____

Ttemplates

PLOTTED BY _____ DATE _____ 19____

PLANIM. BY _____ DATE _____ 19____
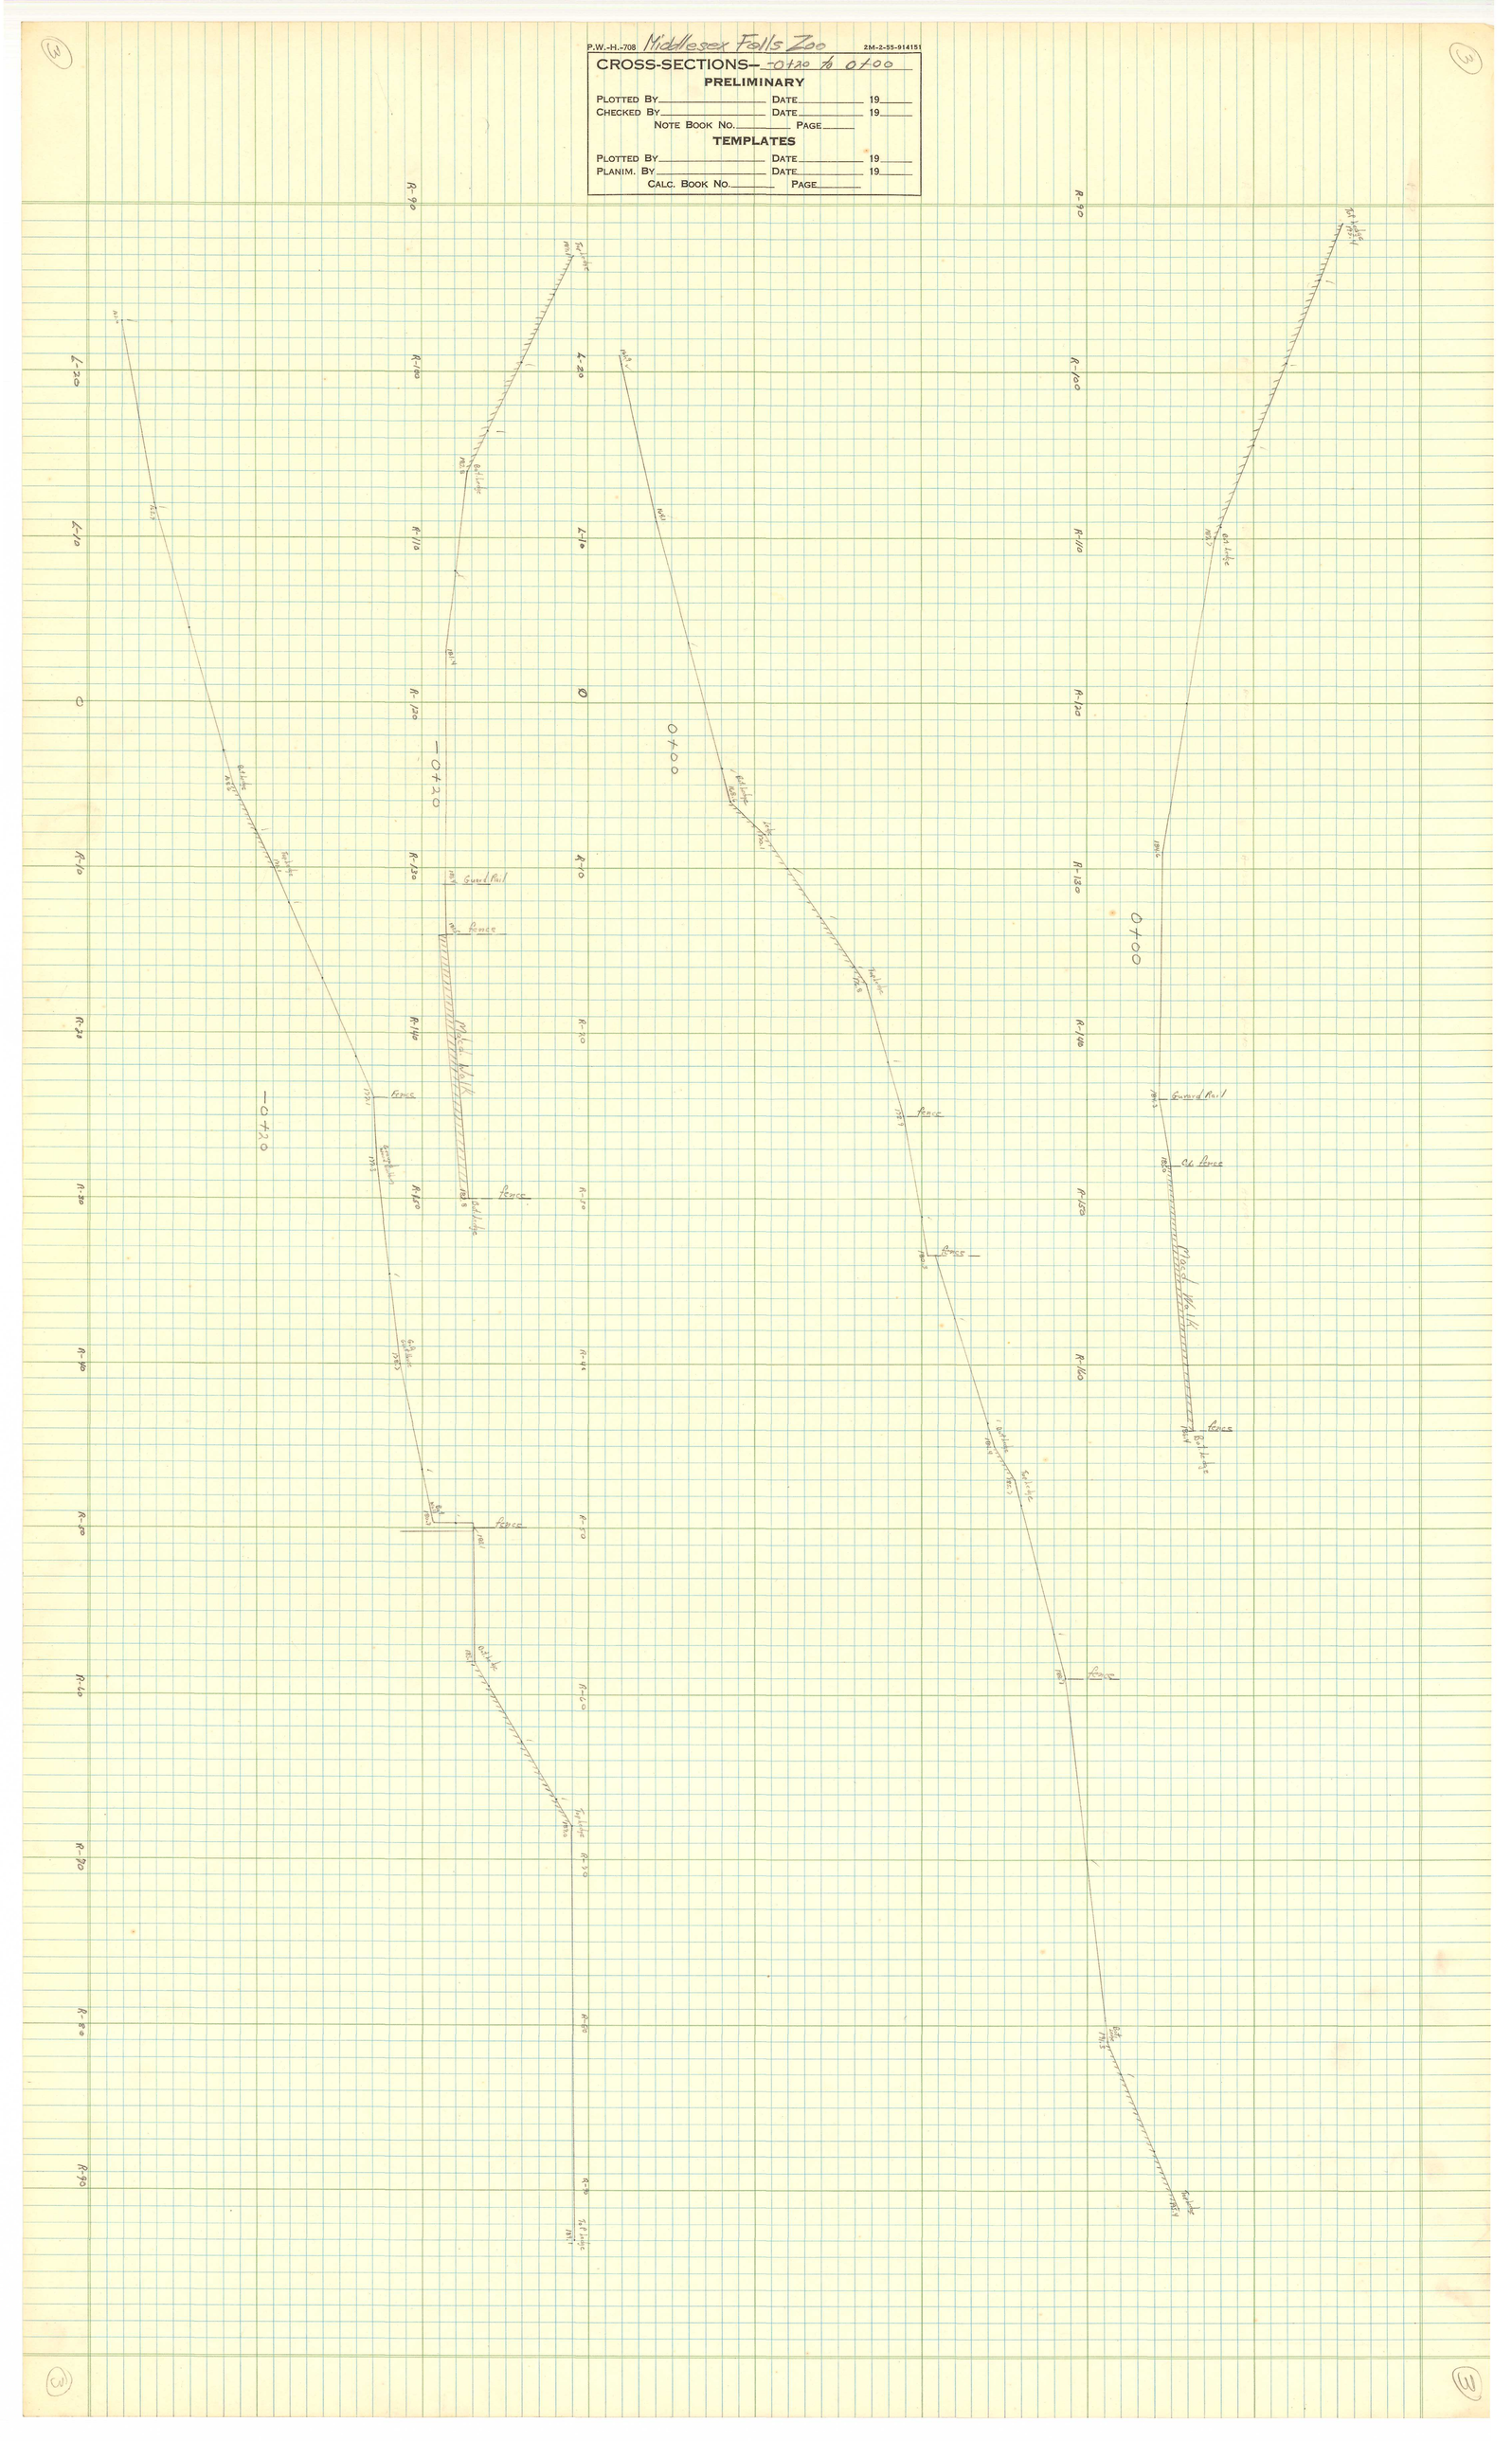
CALC. BOOK NO. _____ PAGE _____