MASTER PLAN FOR THE MIDDLESEX FELLS ZOO
STONEHAM MASSACHUSETTS

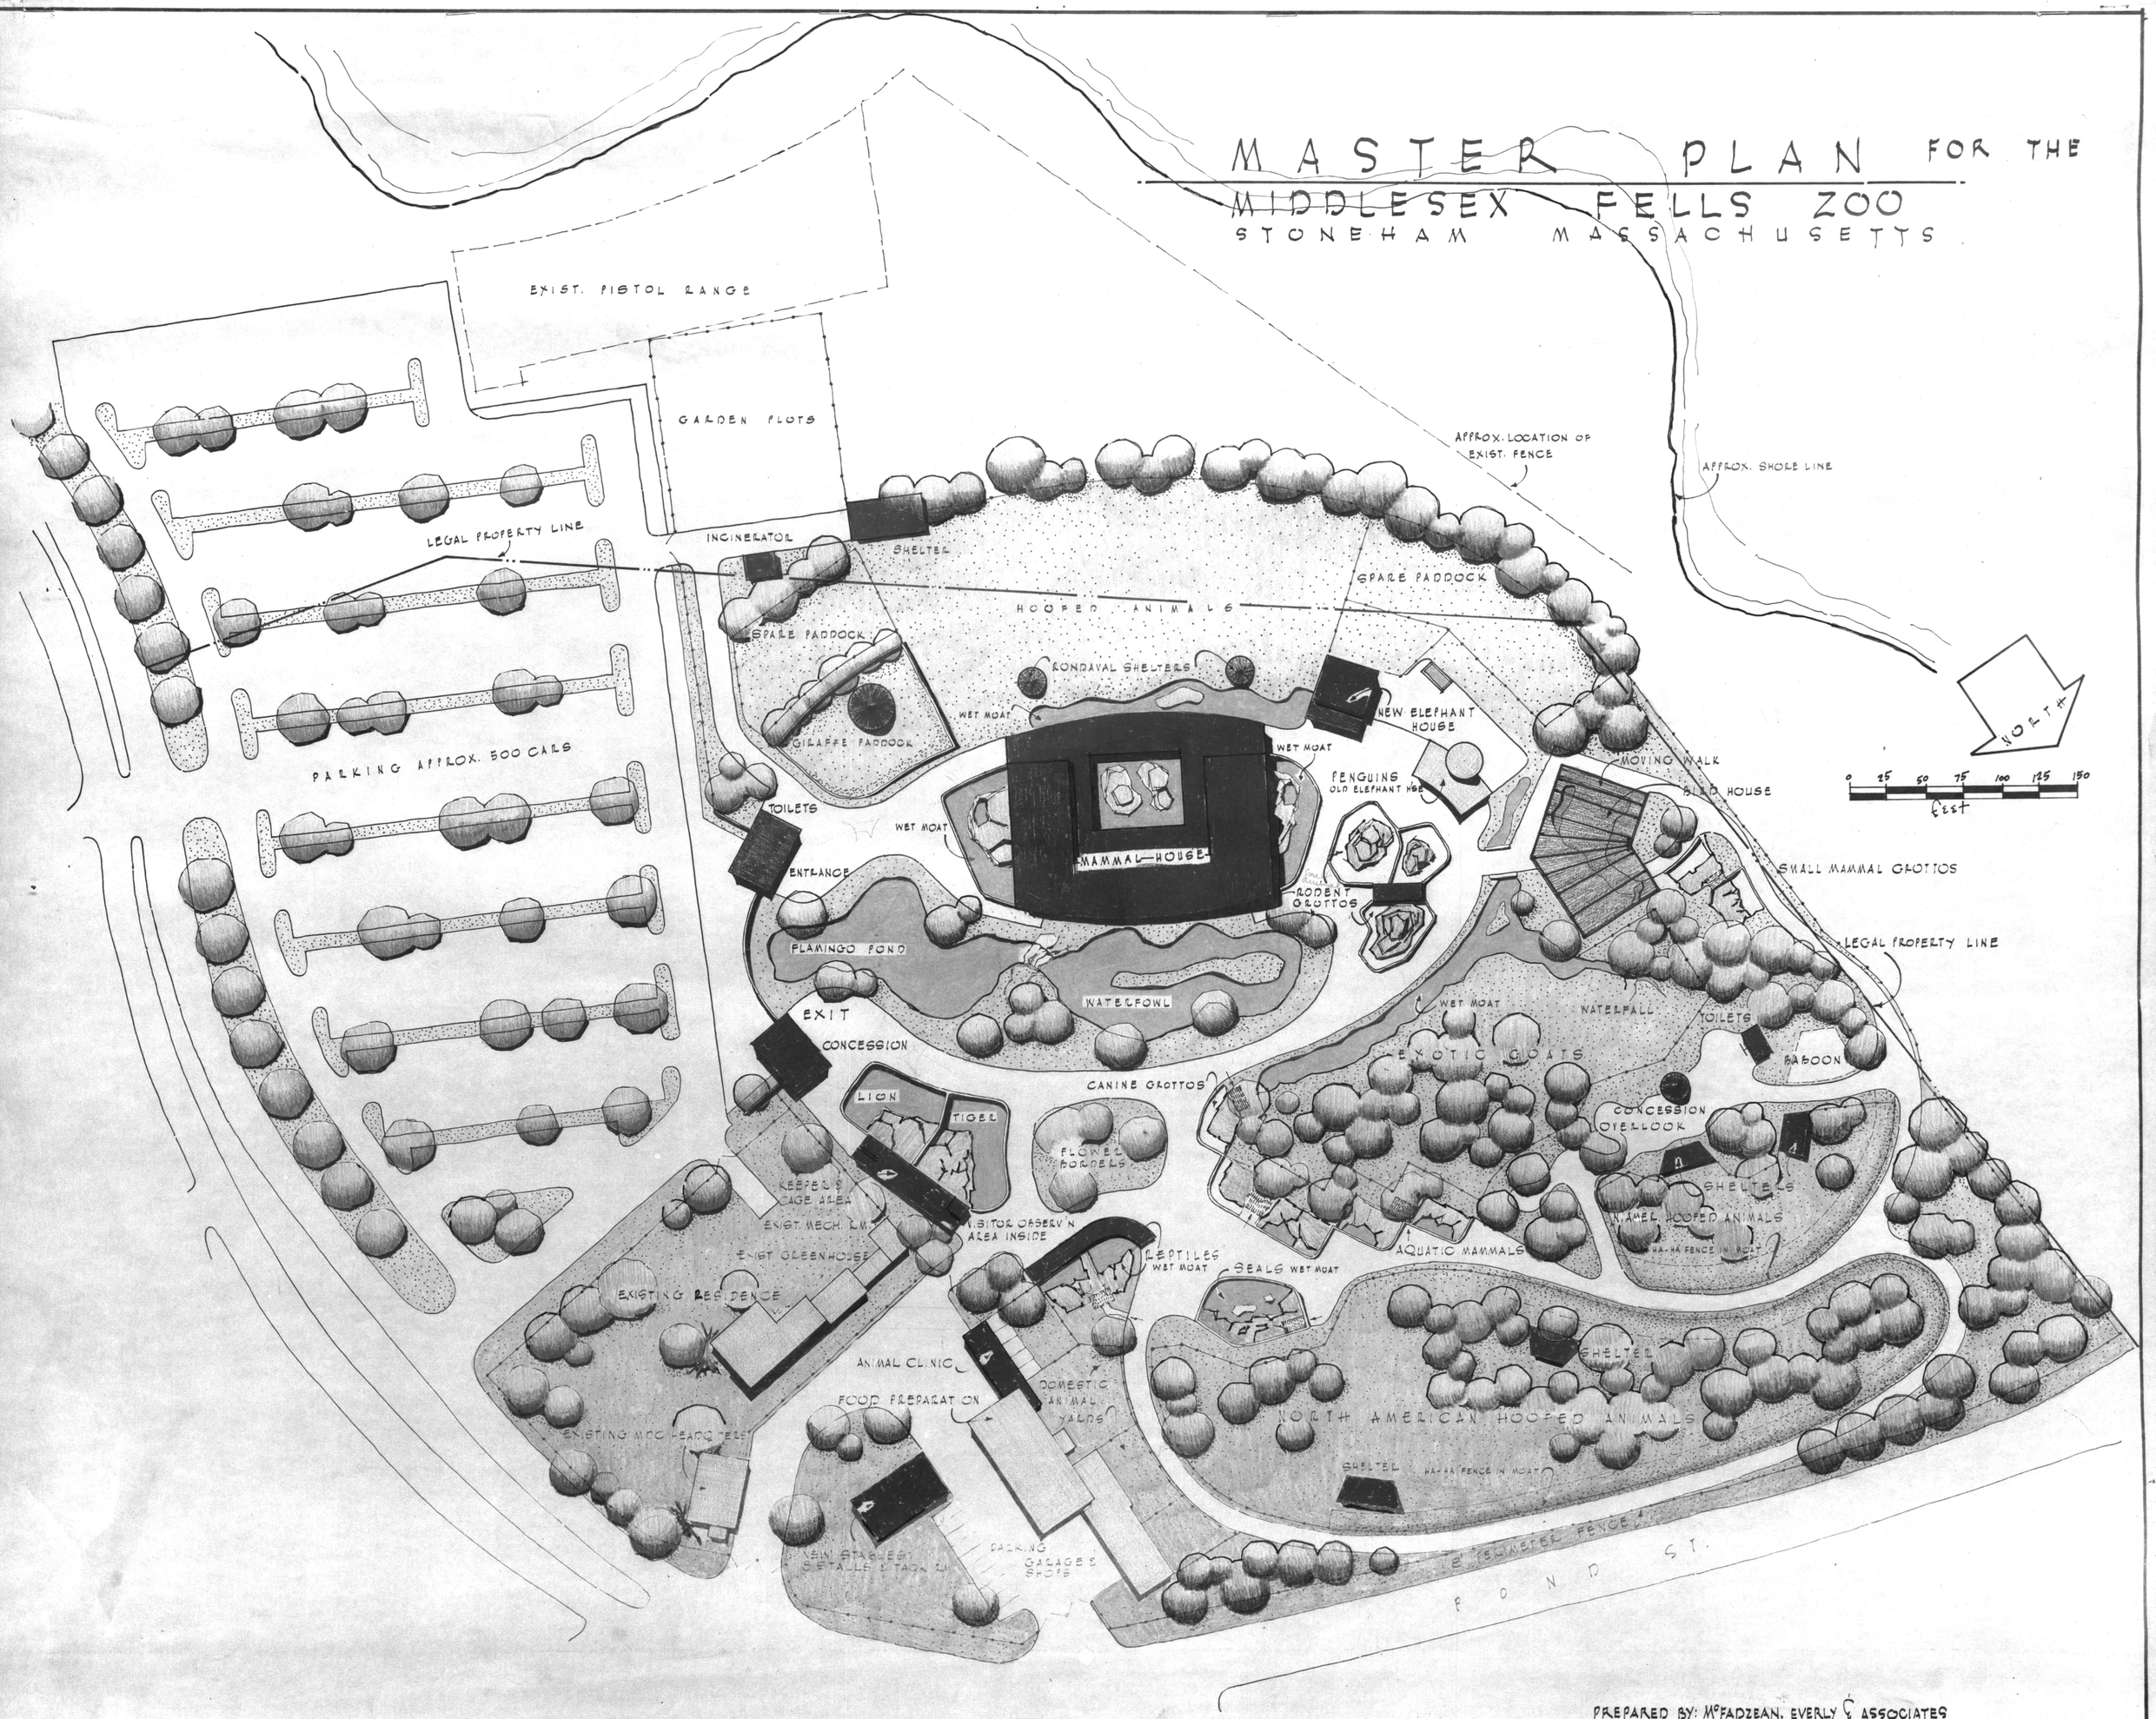

PREPARED BY: McFADZEAN, EVERLY & ASSOCIATES
WINNETKA - ILLINOIS

JUNE 1962