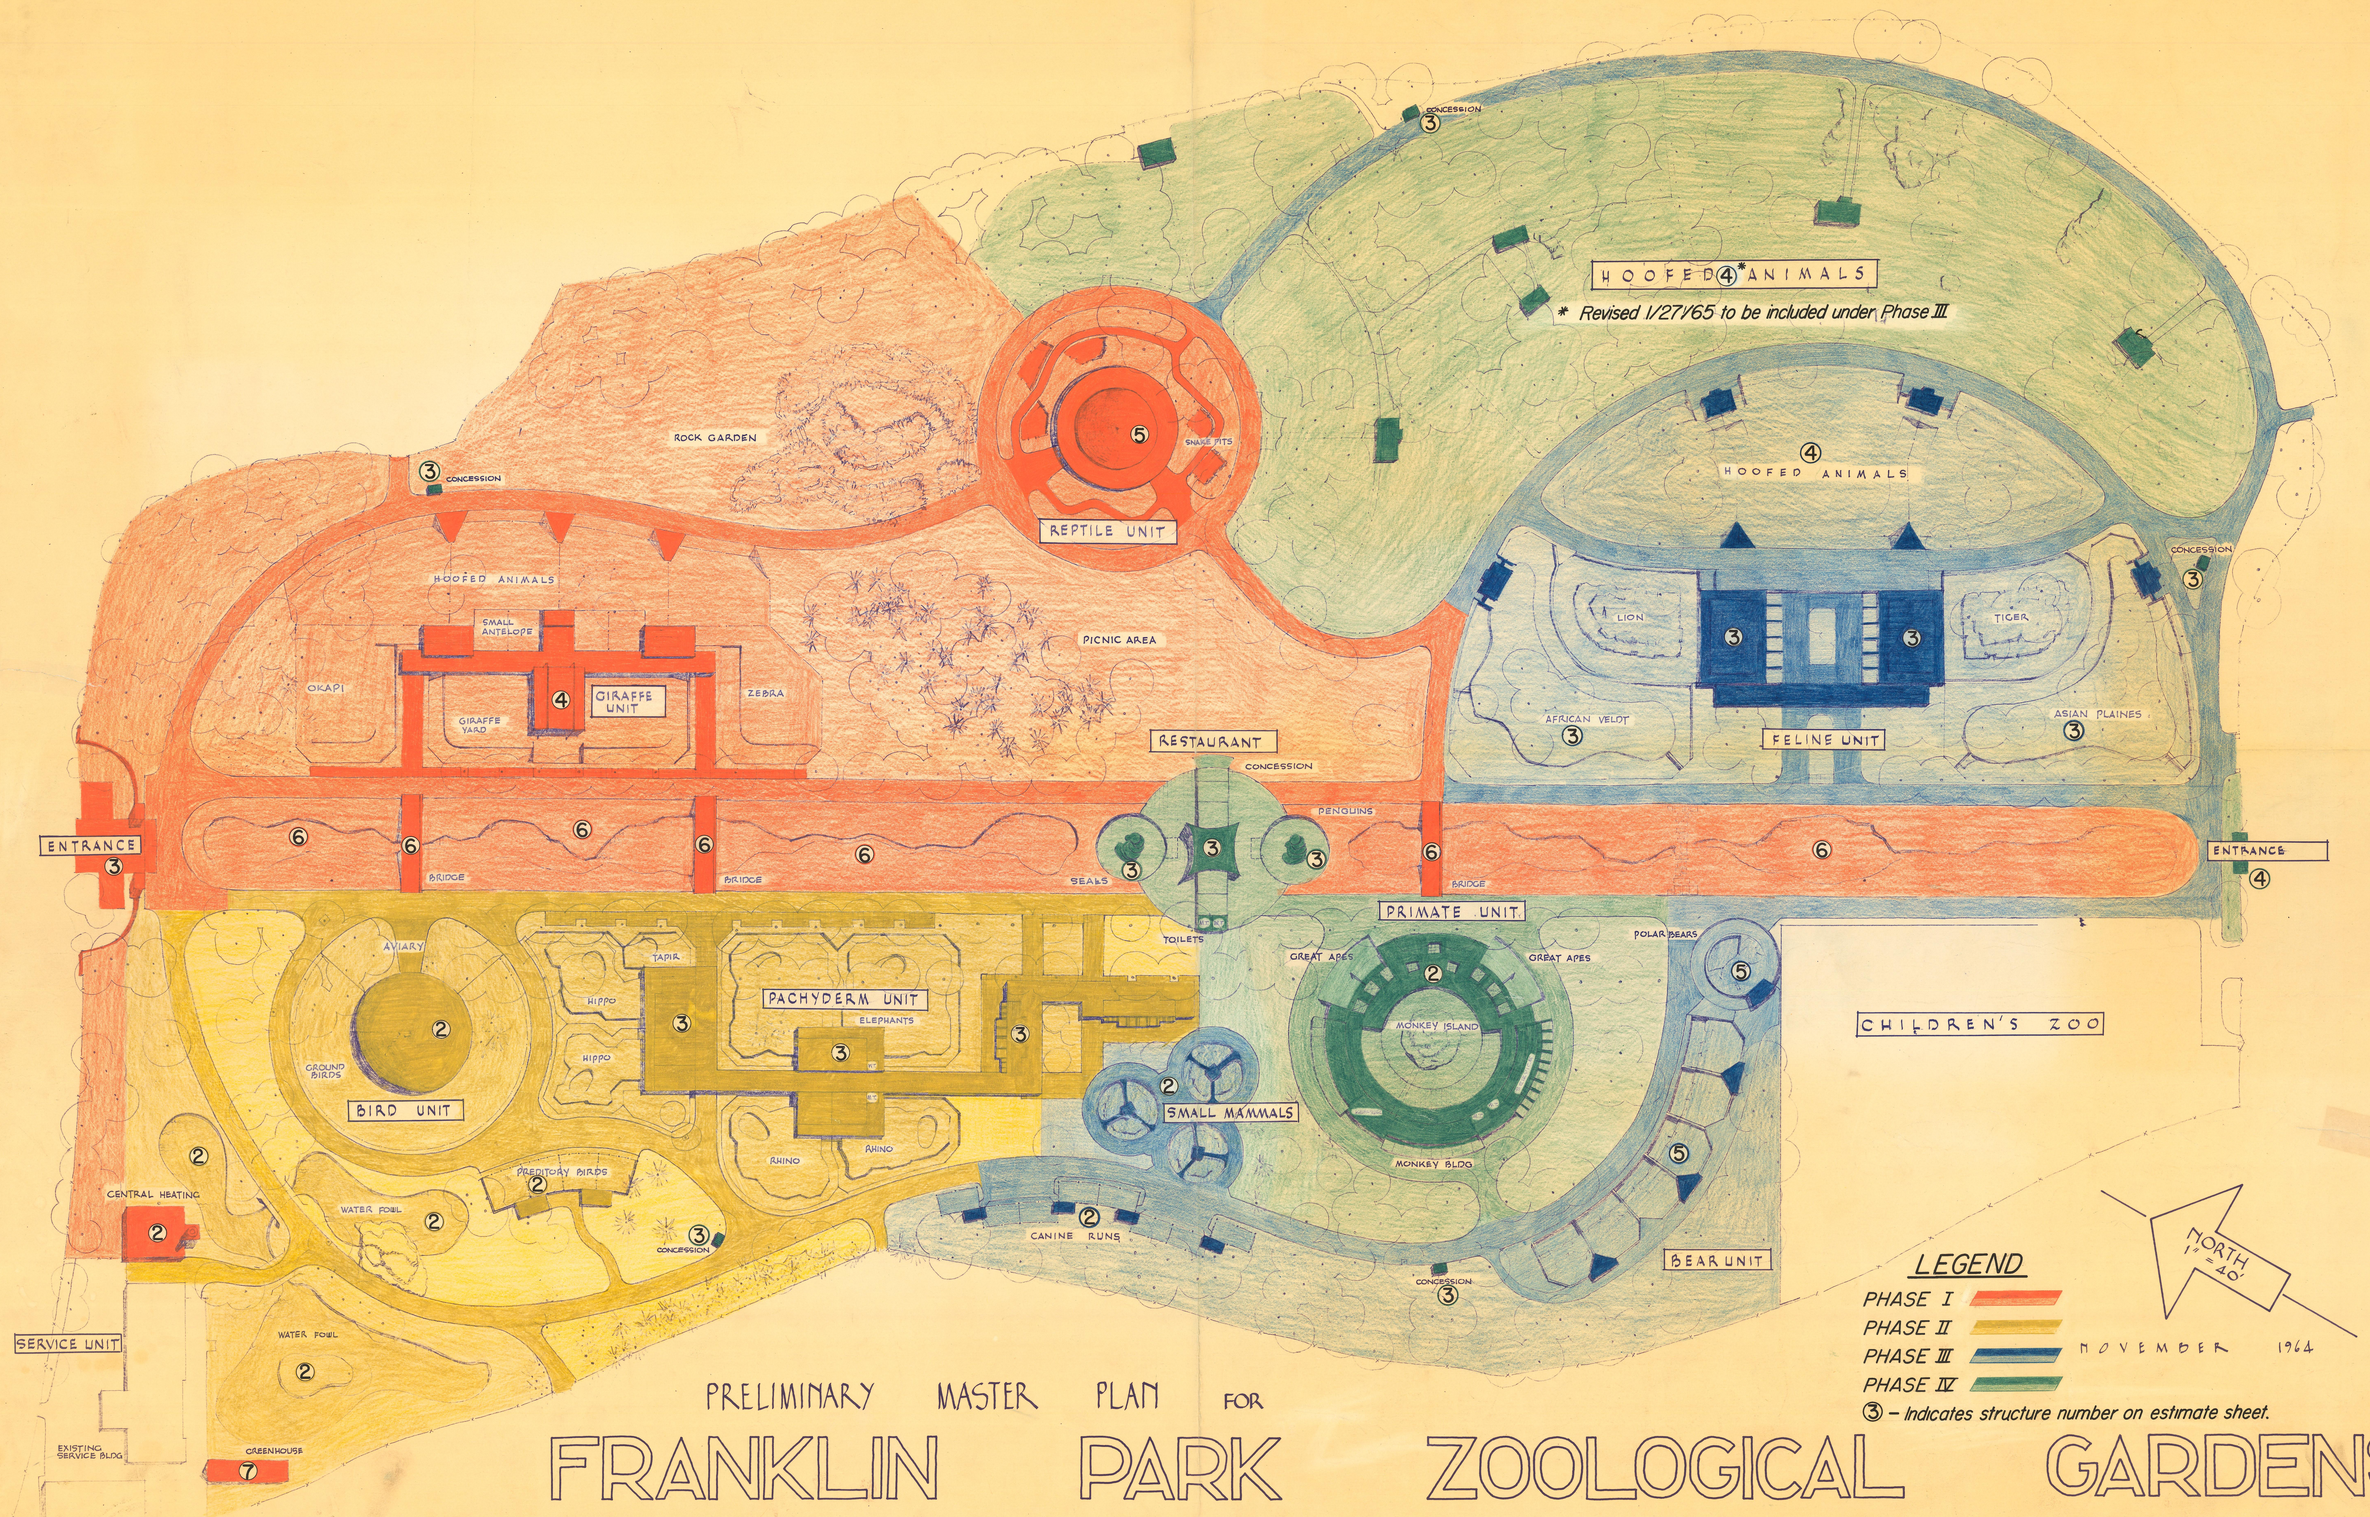

PRELIMINARY MASTER PLAN FOR

FRANKLIN PARK ZOOLOGICAL GARDENS

PREPARED FOR: COMMONWEALTH OF MASSACHUSETTS – METROPOLITAN DISTRICT COMMISSION – HONORABLE R.F. MURPHY, COMMISSIONER
PREPARED BY: Mc FADZEAN, EVERLY AND ASSOCIATES – PARK AND RECREATION PLANNING – 874 GREEN BAY RD. – WINNETKA, ILLINOIS