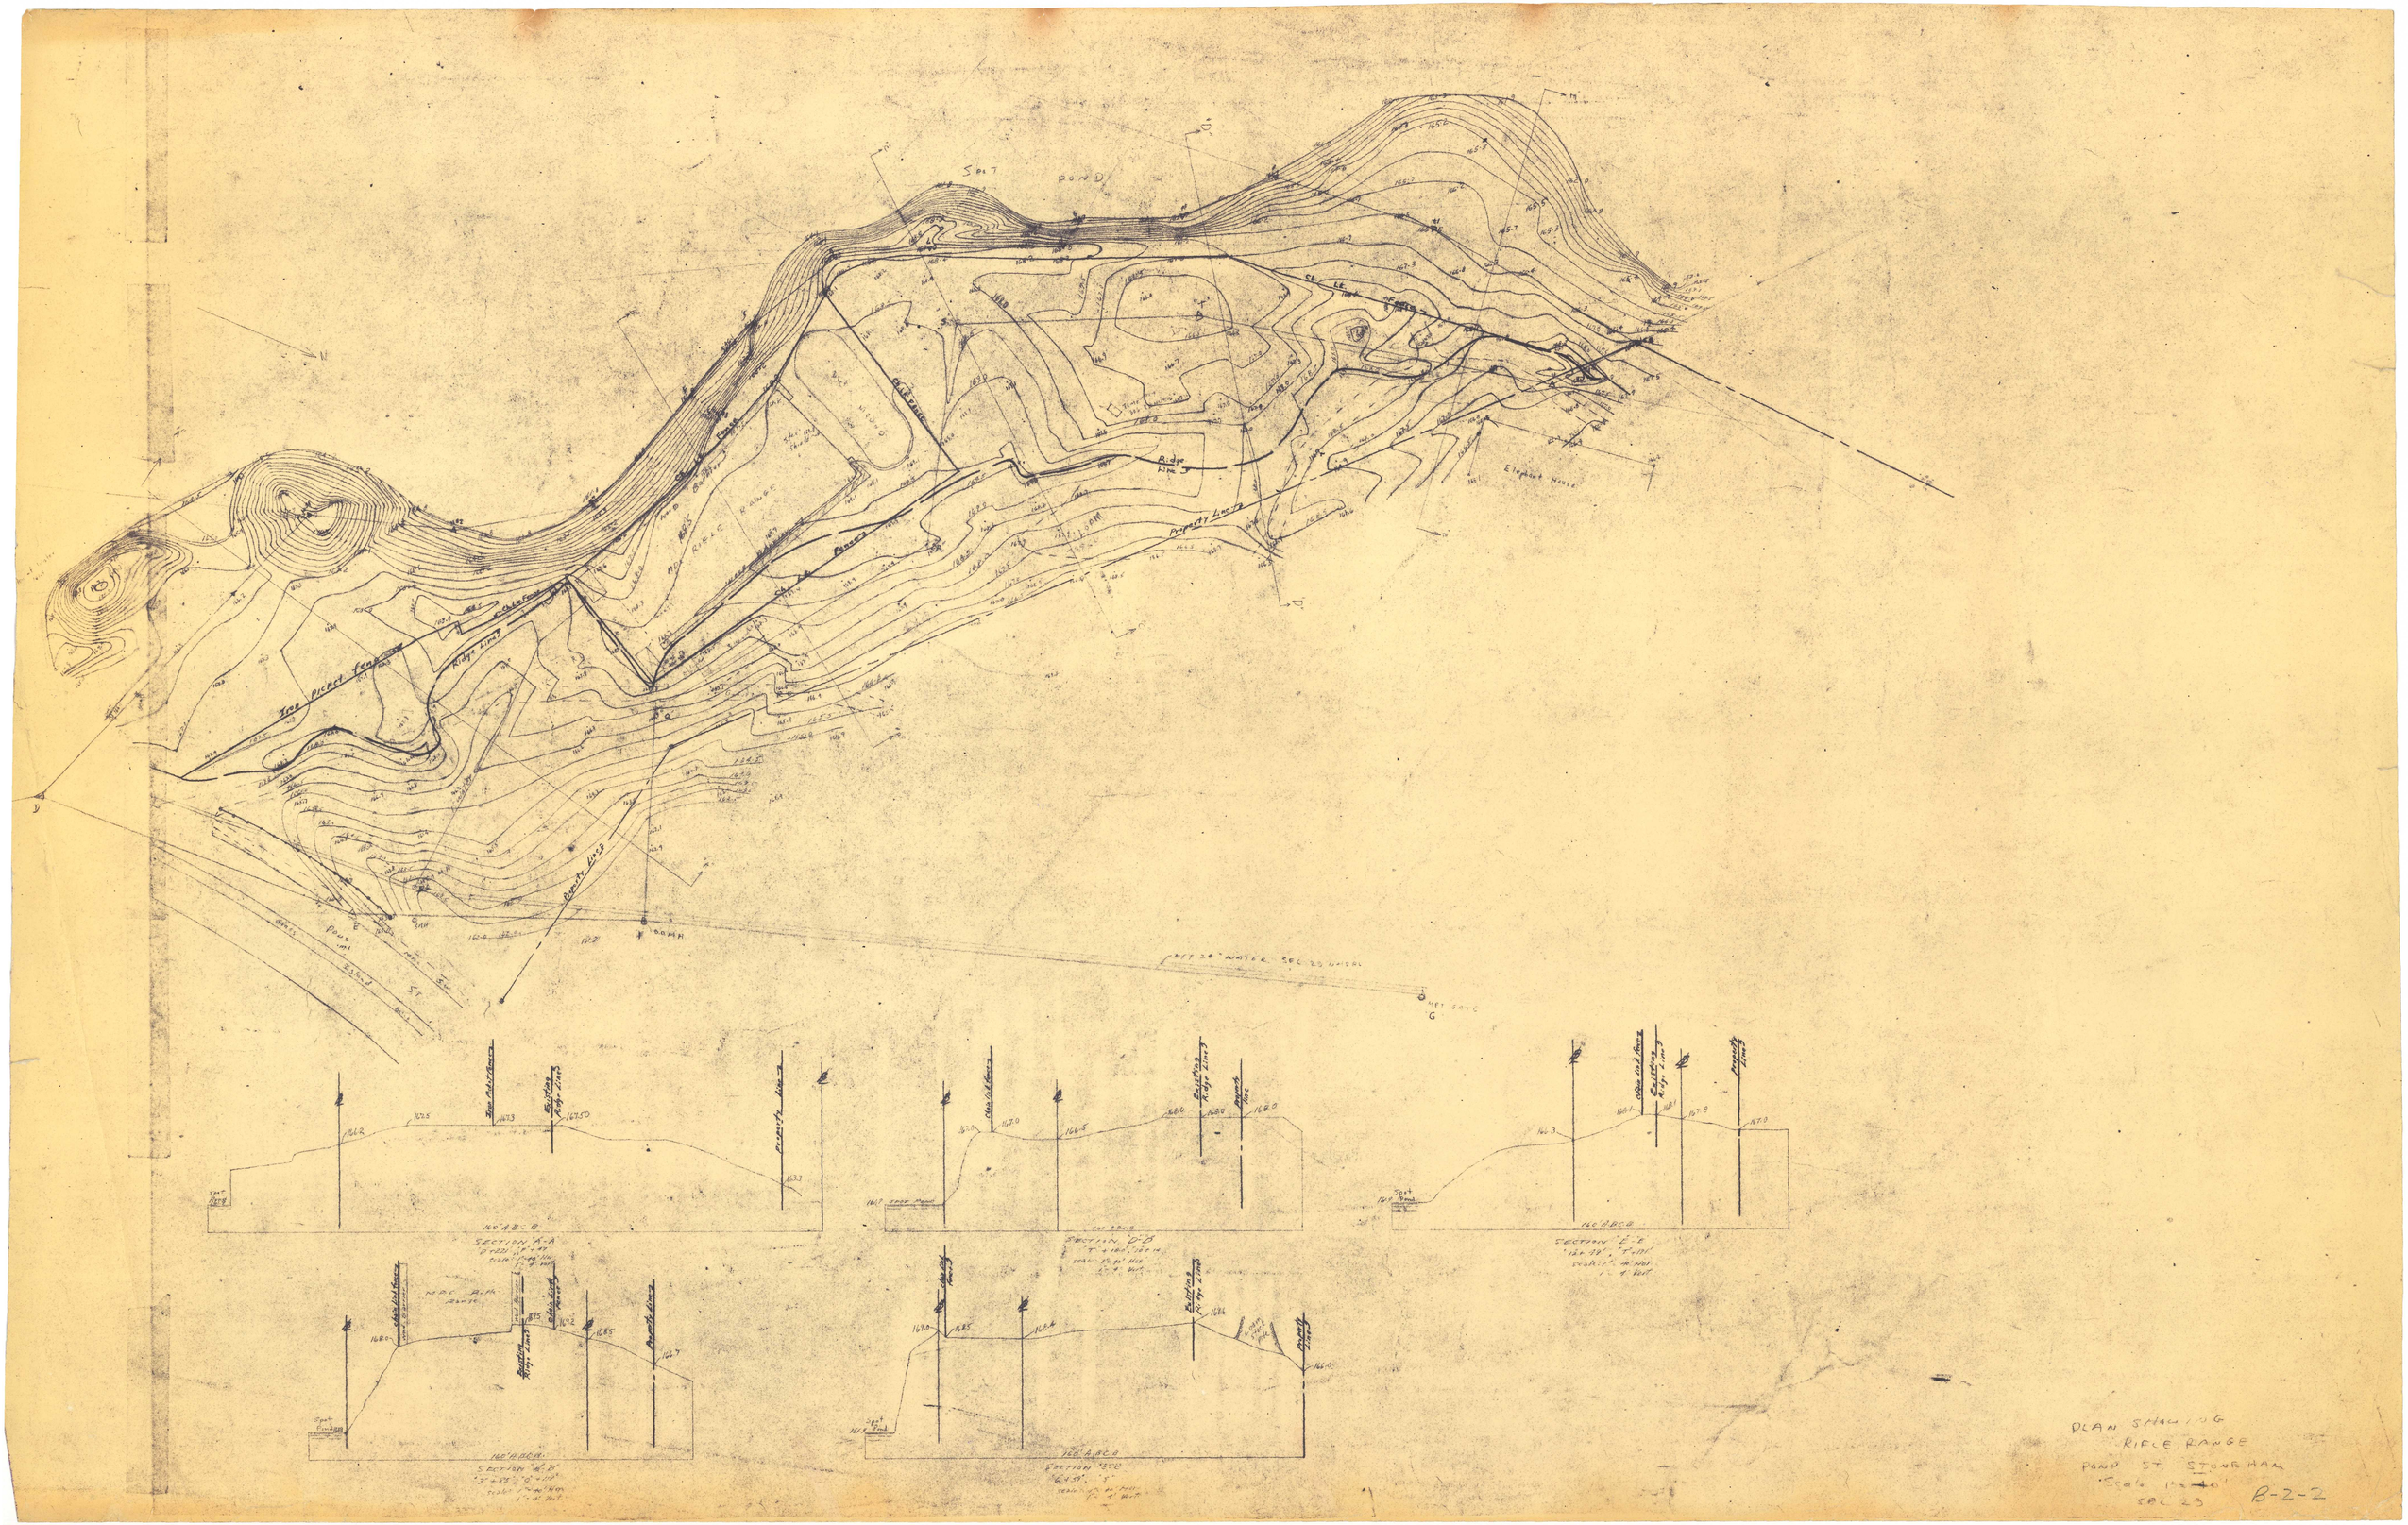
SPOT POND
Iron picket fence
Ridge line
Property line
Elephant House
SECTION A-A
SECTION B-B
SECTION C-C
SECTION D-D
SECTION E-E
SECTION 13-B
PLAN SHOWING
RIFLE RANGE
POND ST STONEHAM
SEC 23
B-2-2