P.W.H.-709 Middlesex Falls Zoo

CROSS-SECTIONS—0+40 — 0+60

PRELIMINARY

PLOTTED BY _____ DATE _____ 19__

CHECKED BY _____ DATE _____ 19__

NOTE BOOK NO. _____ PAGE _____

TEMPLATES

PLOTTED BY _____ DATE _____ 19__

PLANIM. BY _____ DATE _____ 19__

CALC. BOOK NO. _____ PAGE _____
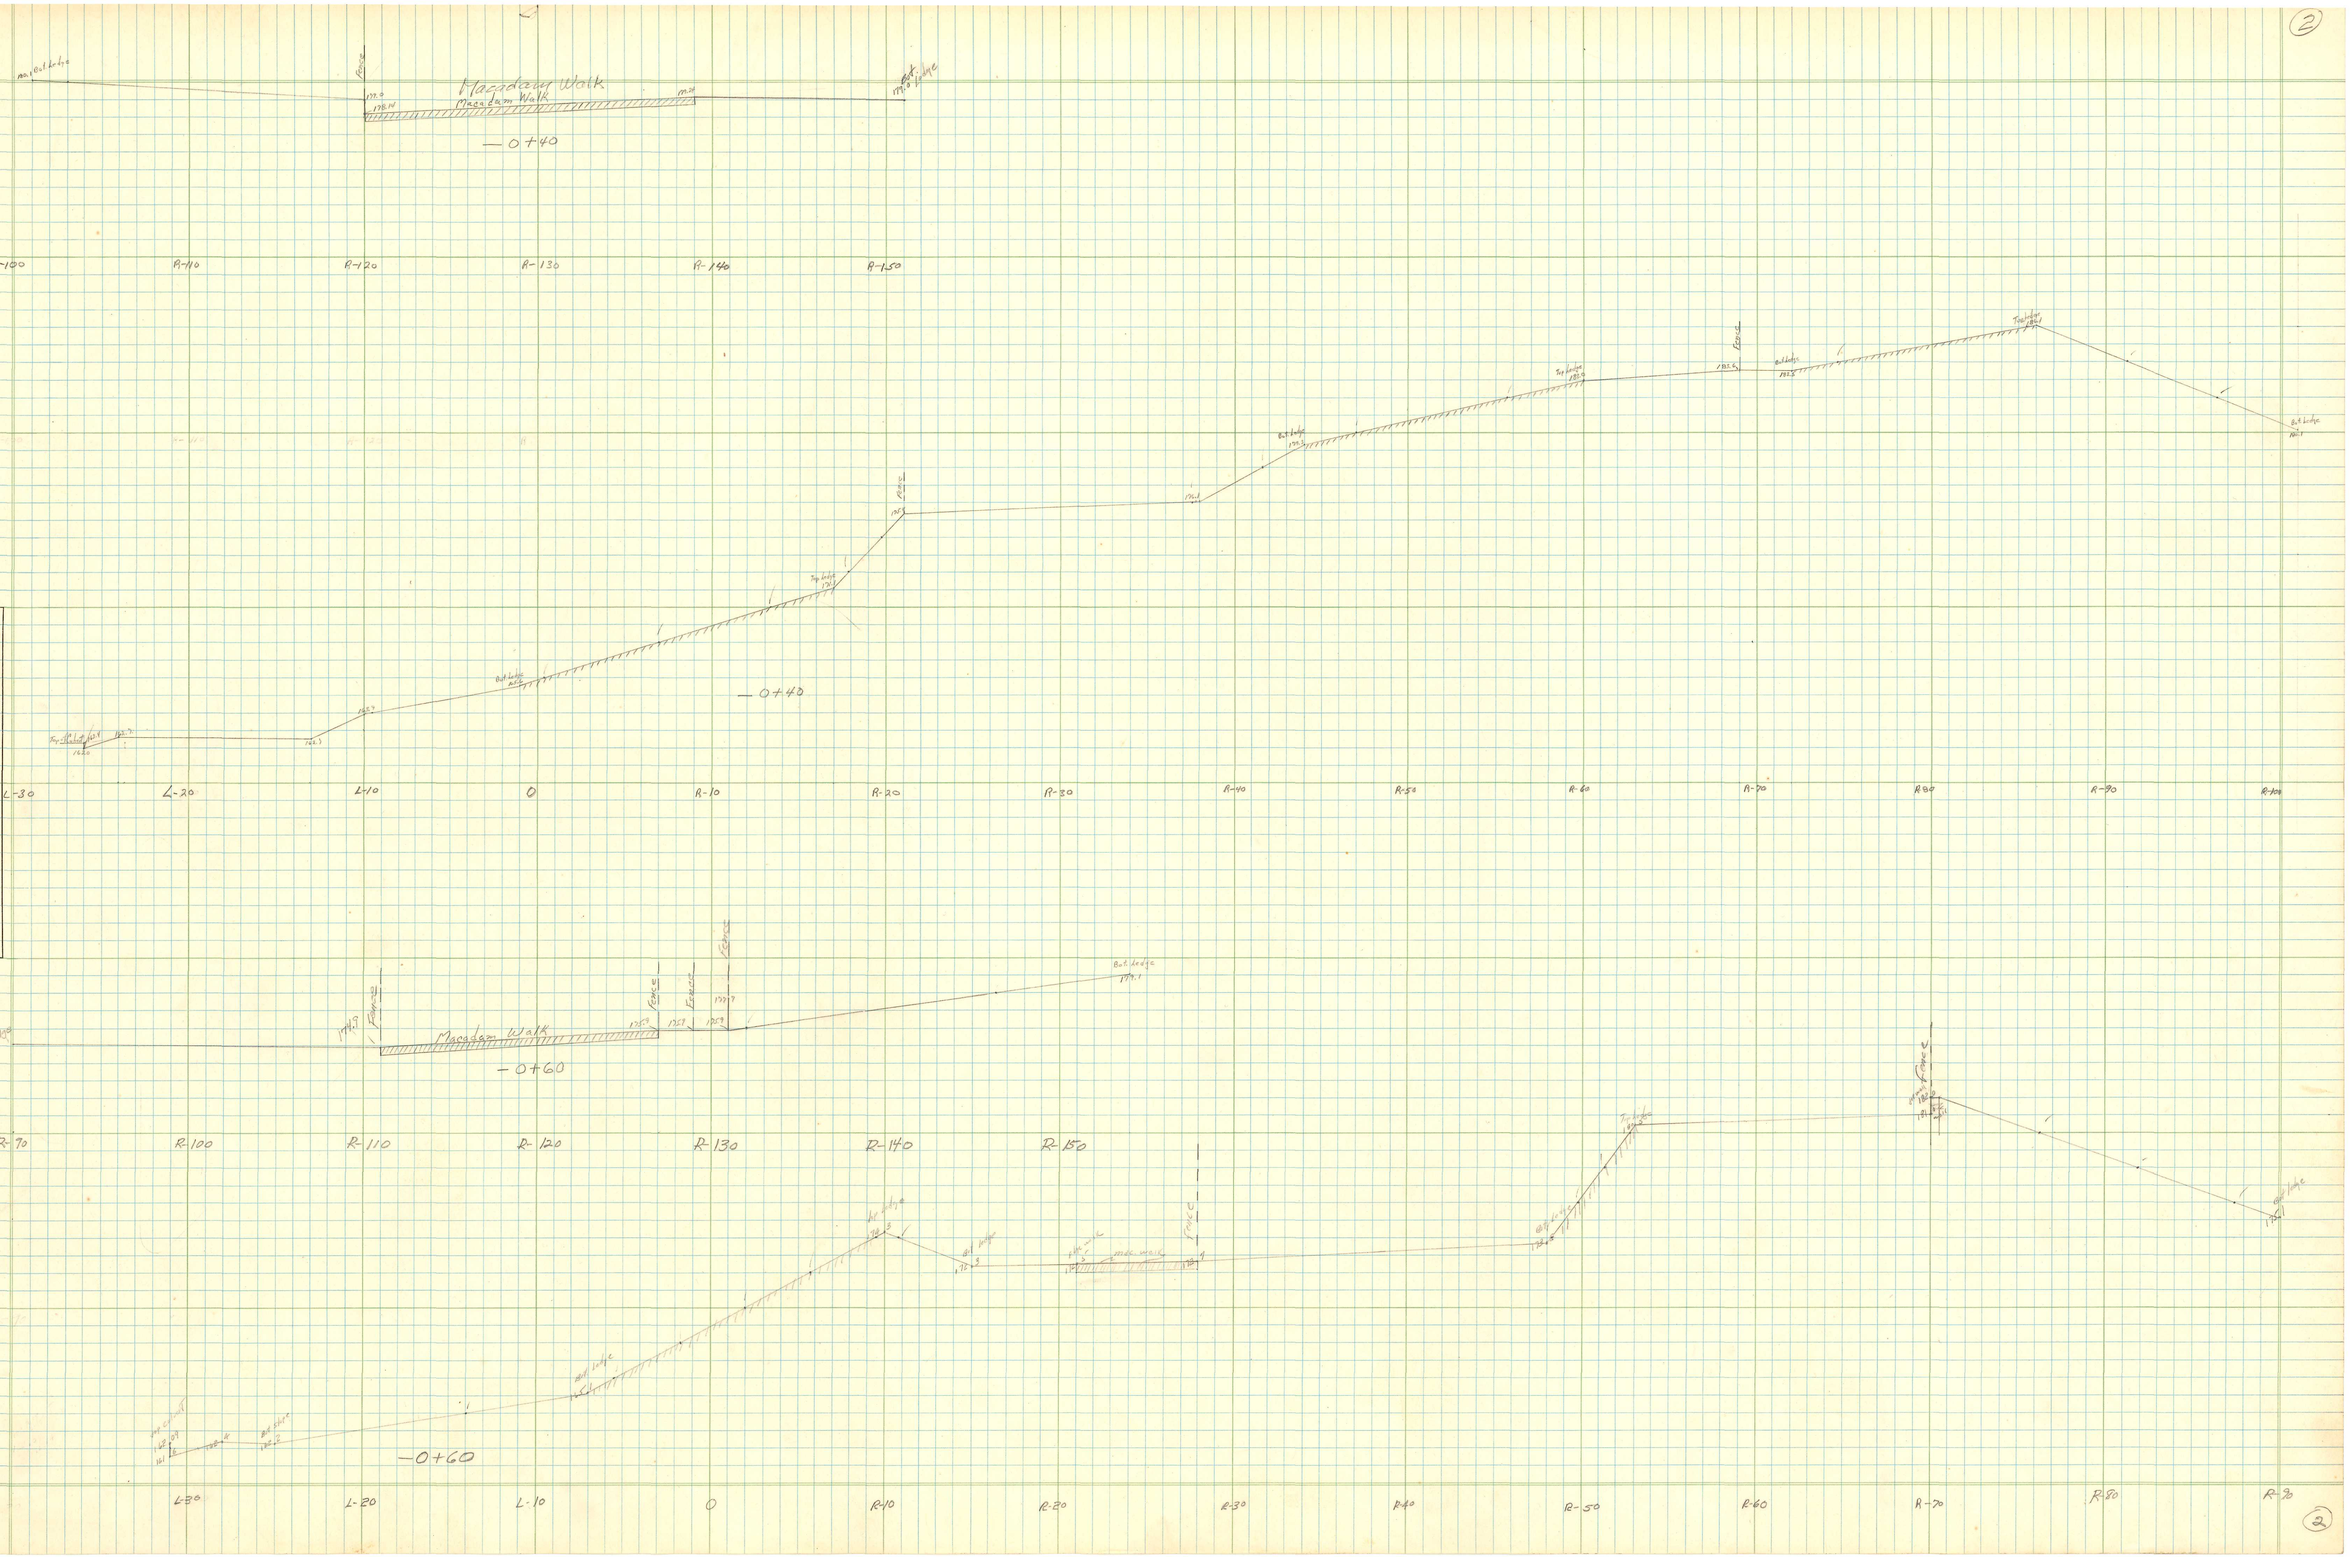
2M-2-55-91415